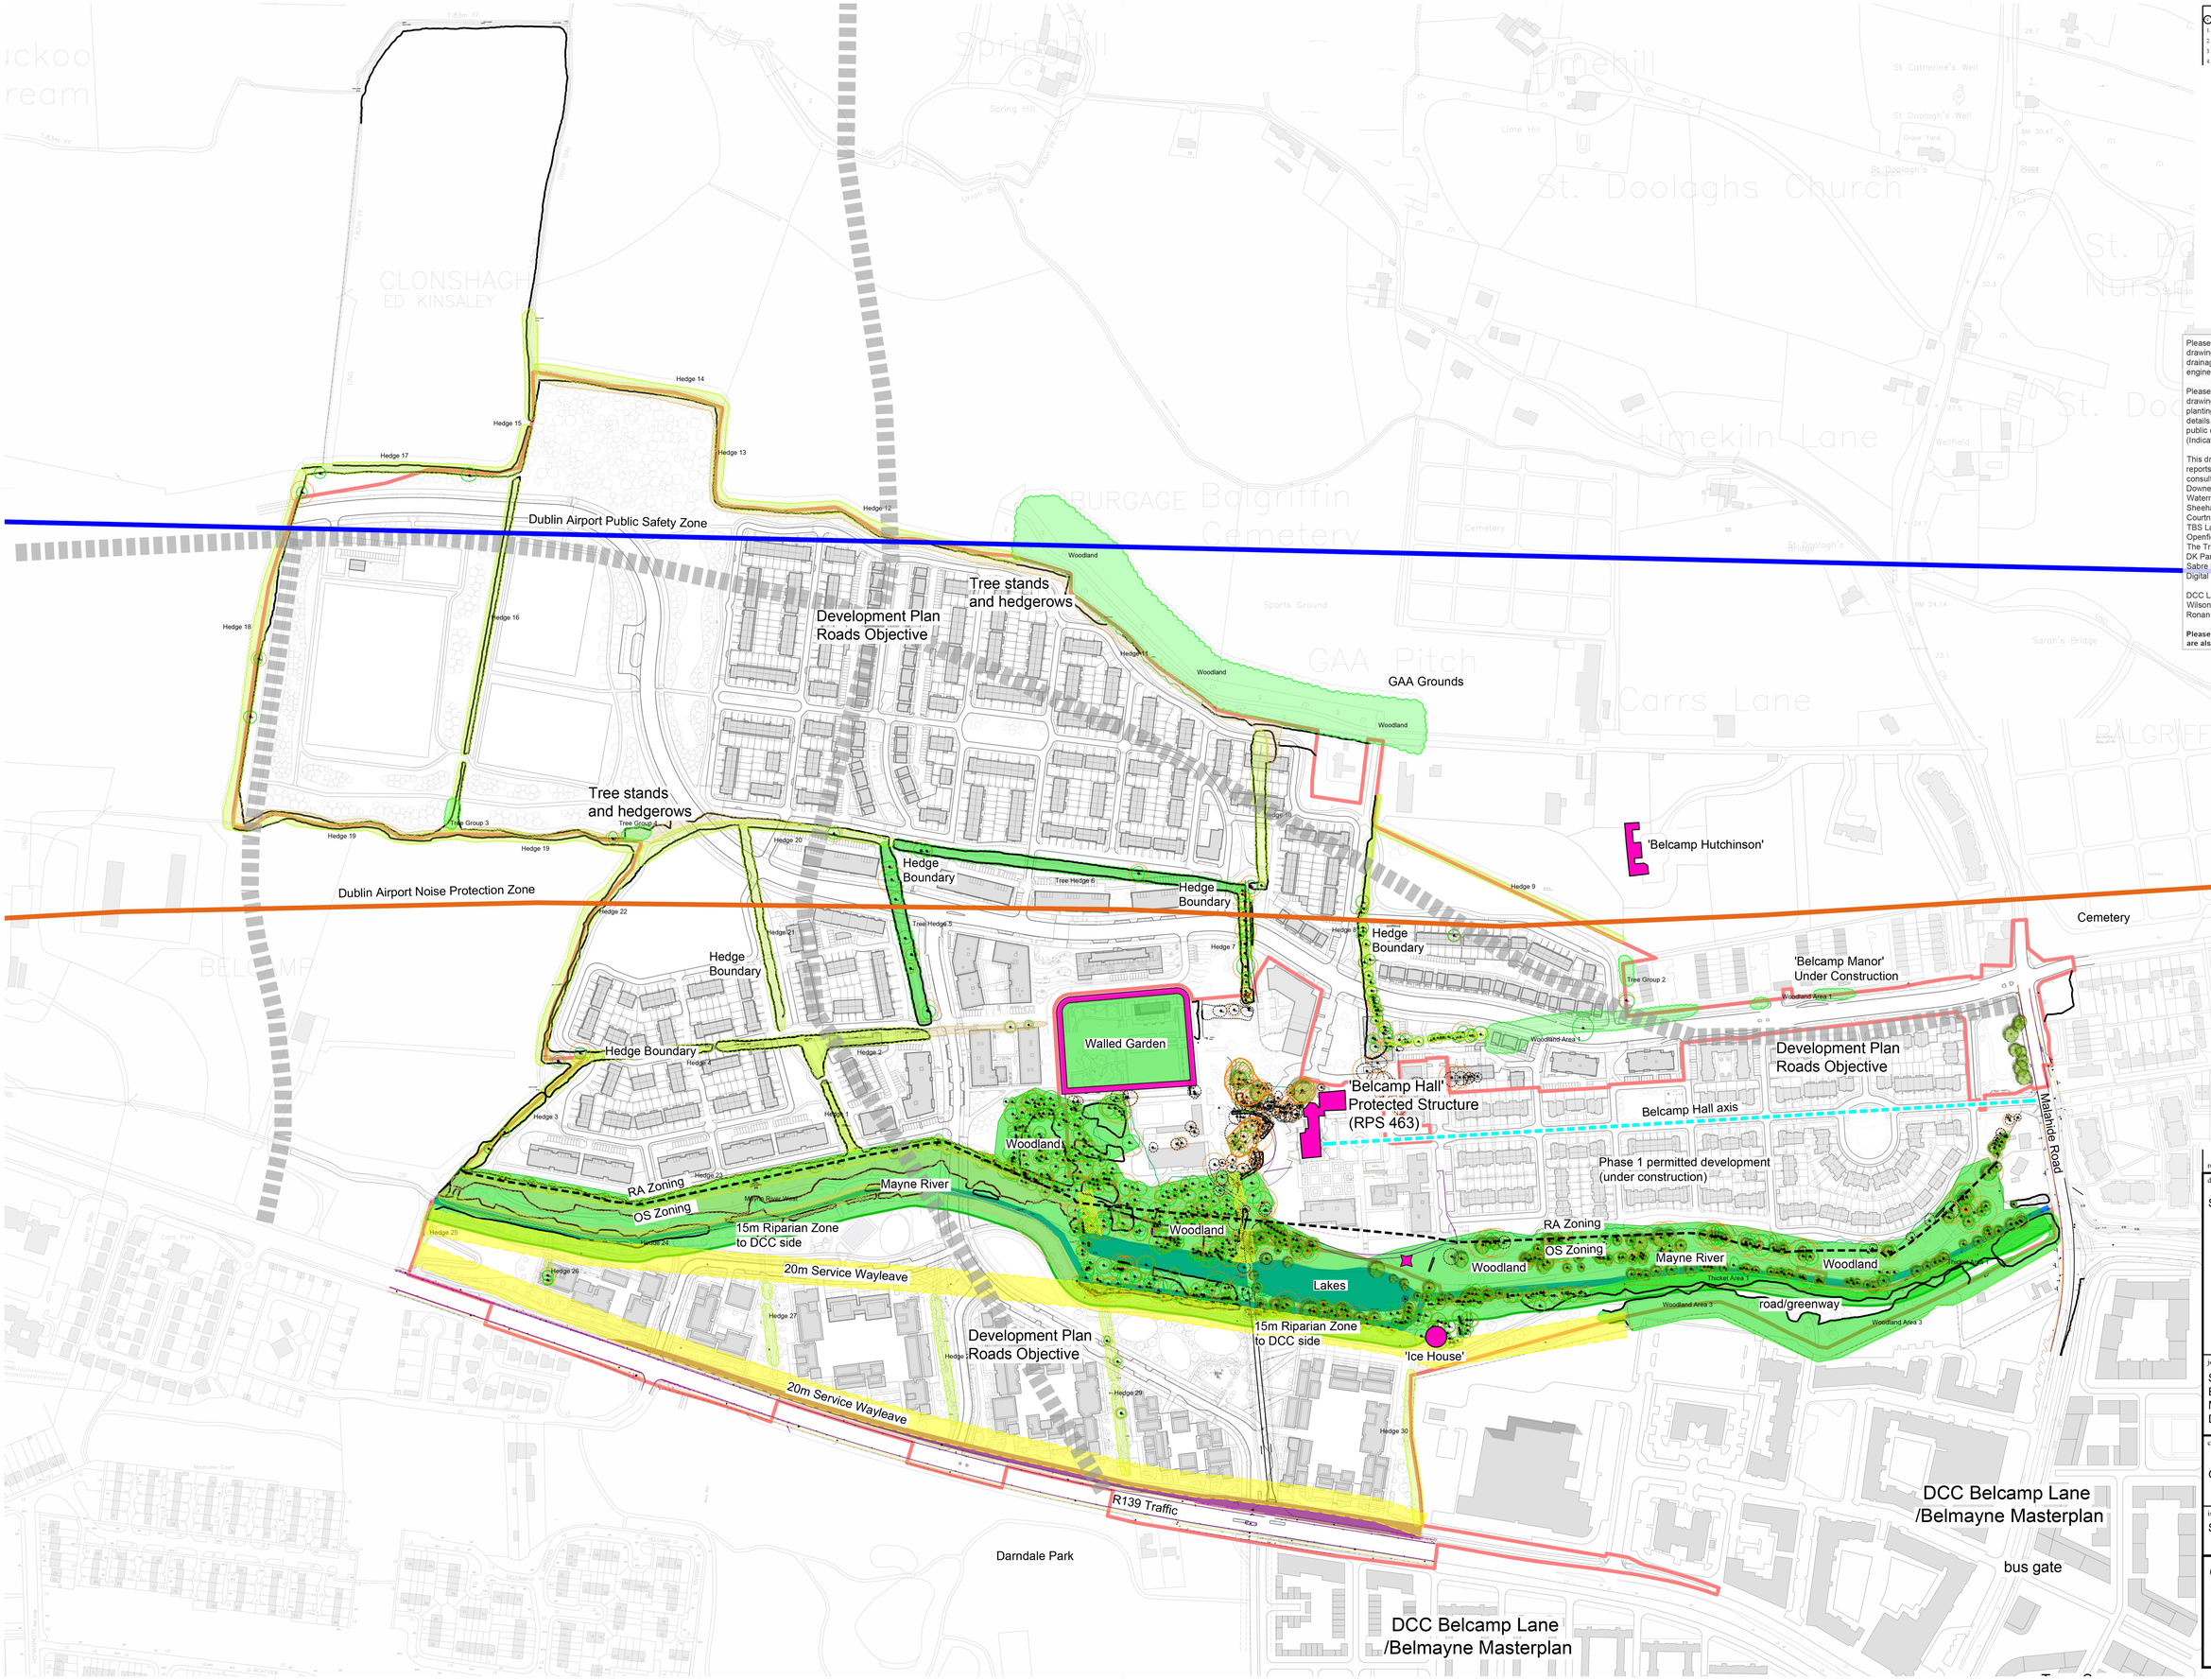

This drawing is copyright.
1. Do not scale this drawing.
2. Errors and omissions to be immediately notified to the Architect.
3. All dimensions to be checked on site.
4. All levels are in metres and relate to Malin Head OD.

NORTH

© Ordnance Survey Ireland and Government of Ireland
Licence No. CYAL50248313

Map Series:
==========
1:2500
3065-C
3133-A

1:1000
3133-01
3133-02

Please refer to Waterman Moylan Engineers' drawings and reports for all proposed road levels, drainage and attenuation details and other engineering works.

Please refer to TBS Landscape Architects' drawings for surface finishes, landscaping details, planting details and specification, boundary details and all proposed levels and contours to public open spaces.
(Indicative tree planting shown in rear gardens.)

This drawing is also to be read in conjunction with reports and drawings from the following consultants included with this application:
Downey Planning
Waterman Moylan Engineers
Sheehan Barry Architects
Courtney Deery Heritage Consultancy
TBS Landscape Architects
Openfield Ecology Services (ecology)
The Tree File (arborist)
DK Partnership
Sabre Electrical Services Ltd.
Digital Dimensions

DCC Lands:
Wilson Architecture
Ronan MacDiarmada & Associates

Please note that 1:500 scale site layout drawings are also included in this planning application.

revisions	date ints
description: Site Constraints	drawing no. 2008 PA1 1052
cad ref: 2008 Belcamp Site Constraints.dwg	rev'n.
issue:	
job: SHD DEVELOPMENT, BELCAMP, MALAHIDE ROAD, DUBLIN 17	scale 1:2500 A1
	date Apr'22
	drawn KL/COS
	checked KL/COS
client: Gerard Gannon Properties	
issue: SHD PLANNING APPLICATION	

CONROY CROWE KELLY ARCHITECTS
65 MERRION SQUARE
DUBLIN 2
PHONE 6613990/1 FAX 6765715
E-MAIL info@cck.ie