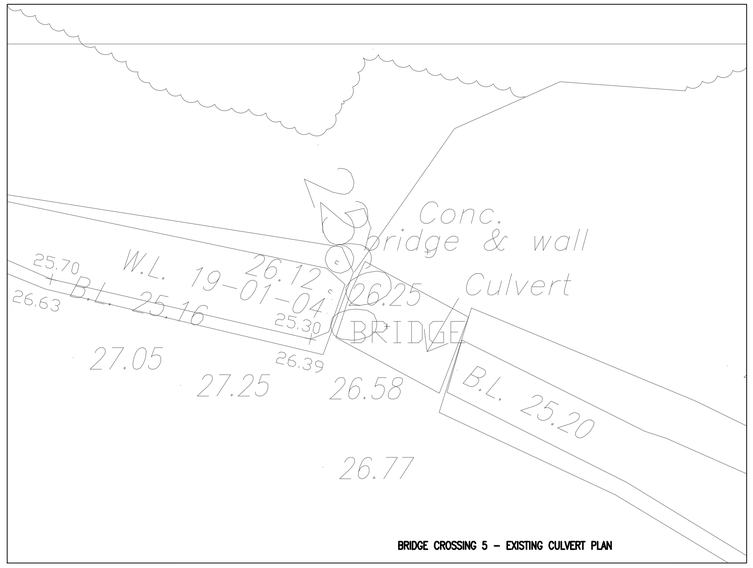

BRIDGE CROSSING 5 – EXISTING CULVERT PLAN

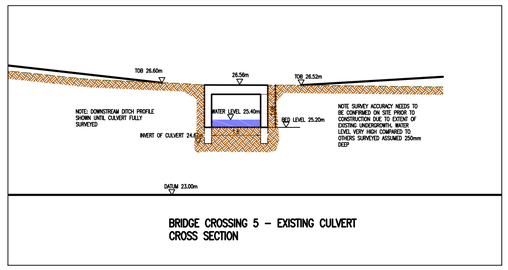

BRIDGE CROSSING 5 – EXISTING CULVERT CROSS SECTION

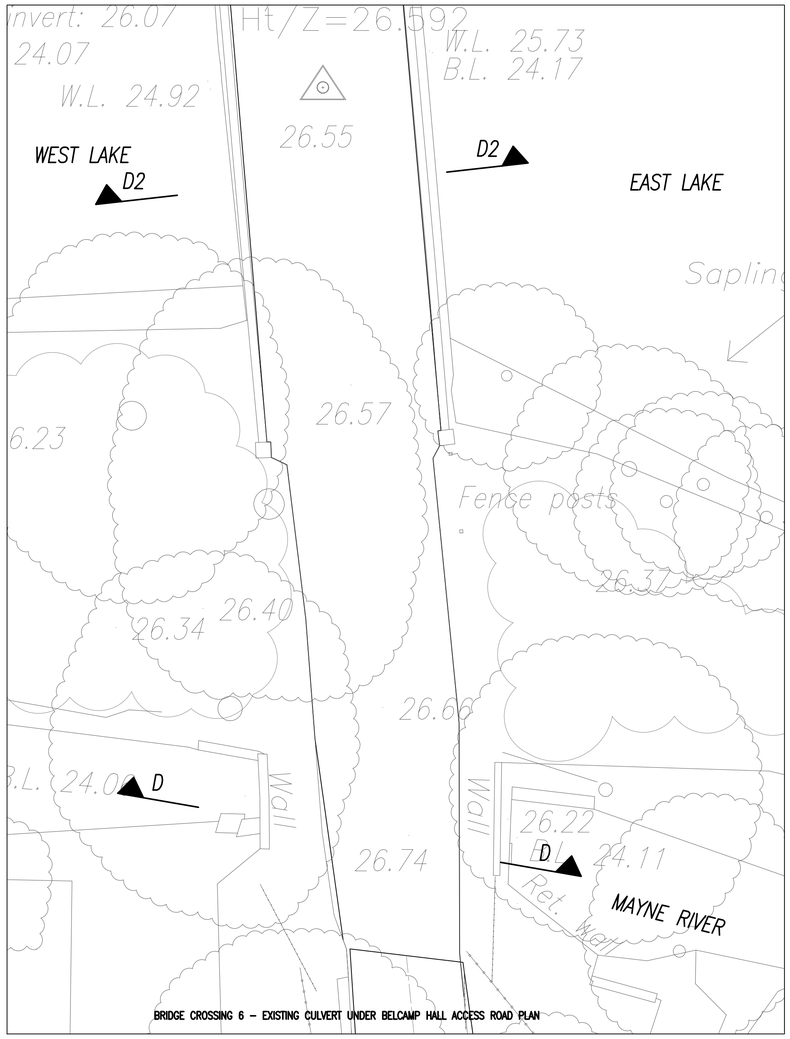

BRIDGE CROSSING 6 – EXISTING CULVERT UNDER BELCAMP HALL ACCESS ROAD PLAN

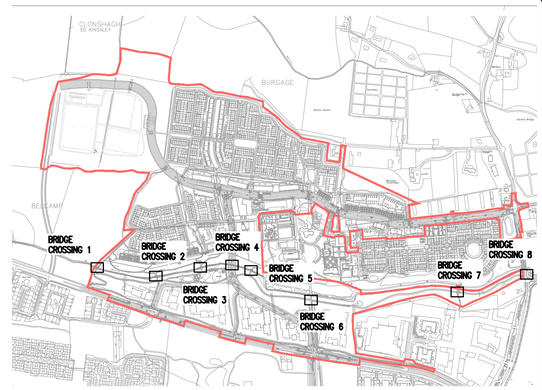

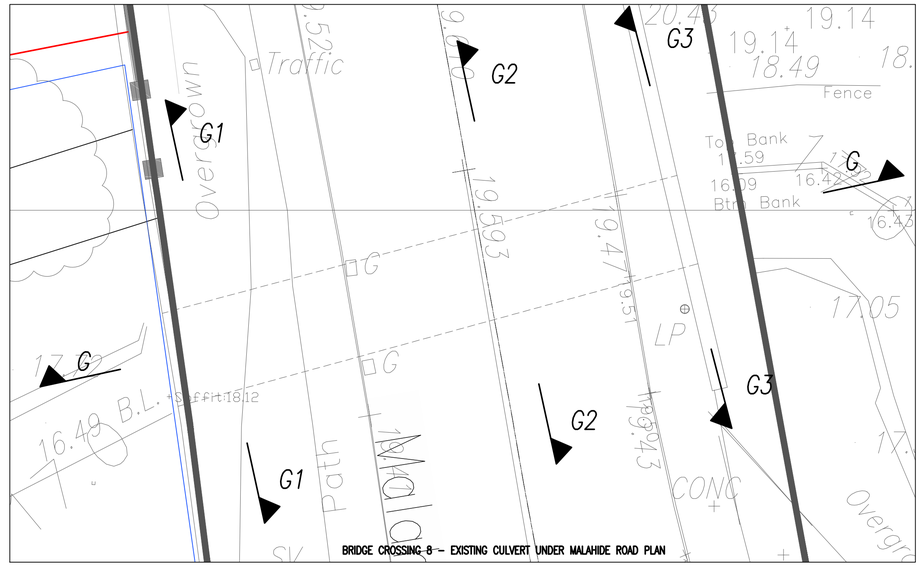

BRIDGE CROSSING 8 – EXISTING CULVERT UNDER MALAHIDE ROAD PLAN

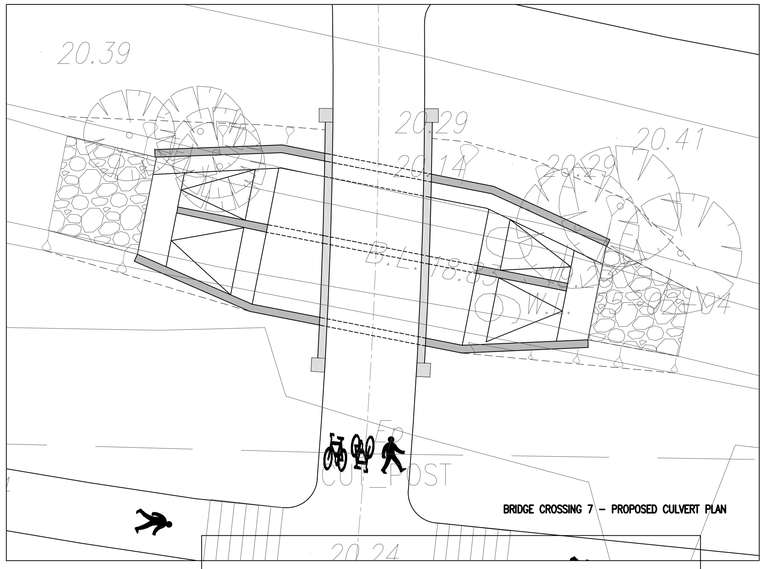

BRIDGE CROSSING 7 – PROPOSED CULVERT PLAN

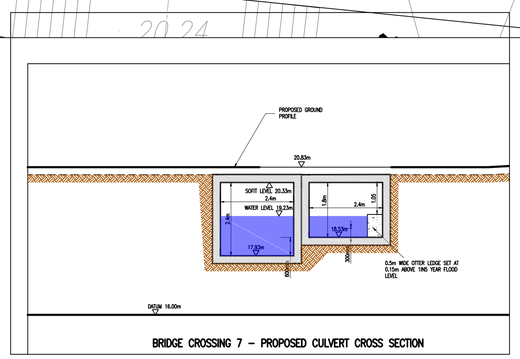

BRIDGE CROSSING 7 – PROPOSED CULVERT CROSS SECTION

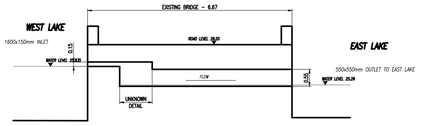

SECTION D2–D2
SCALE 1:50 @ A1

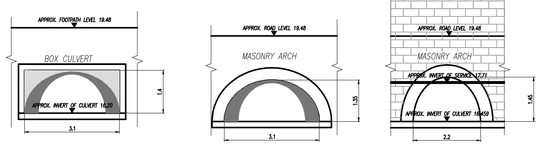

SECTION G1–G1
SCALE 1:100 @ A1

SECTION G2–G2
SCALE 1:100 @ A1

SECTION G3–G3
SCALE 1:100 @ A1

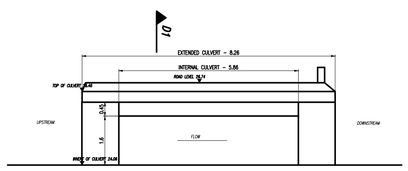

SECTION D–D
SCALE 1:50 @ A1

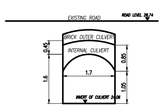

SECTION D1–D1
SCALE 1:50 @ A1

BRIDGE CROSSING 6 – EXISTING CULVERT CROSS SECTION

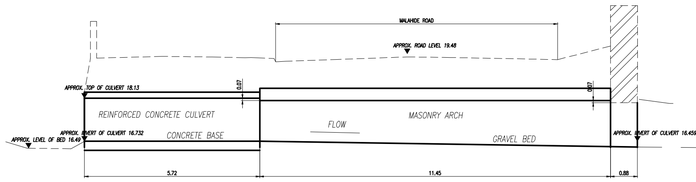

SECTION G–G
SCALE 1:100 @ A1

BRIDGE CROSSING 8 – EXISTING CULVERT UNDER MALAHIDE ROAD

Ordnance Survey Ireland Licence No. EN 0006021 © Ordnance Survey Ireland/Government of Ireland.

REV.	DATE	AMENDMENT	DRN	APPD

STATUS **FOR PLANNING NOT FOR CONSTRUCTION**

Waterman Moylan
Engineering Consultants
BLOCK S, EASTPOINT BUSINESS PARK, ALFIE BYRNE ROAD, DUBLIN D03 K7W7 IRELAND.
Tel: (01) 664 8900 Fax: (01) 661 3618
Email: info@waterman-moylan.ie www.waterman-moylan.ie

CLIENT GERARD GANNON PROPERTIES

ARCHITECT CONROY CROWE KELLY / WILSON ARCHITECTURE

PROJECT
PROPOSED STRATEGIC HOUSING DEVELOPMENT AT BELCAMP, DUBLIN 17

TITLE
RIVER MAYNE BRIDGE CROSSINGS SHEET 2

DRAWN	DESIGNED	APPROVED	DATE
NS	DA	MD	APRIL 2022
SCALE	JOB NO.	DRG. NO.	REVISION
1:100 @ A1	19-114	P1162	

© 2019. This drawing is copyright. No part of this document may be re-produced or transmitted in any form or stored in any retrieval system of any nature without the written permission of the consulting engineer as copyright holder except as agreed for use on the project for which the document was originally issued.